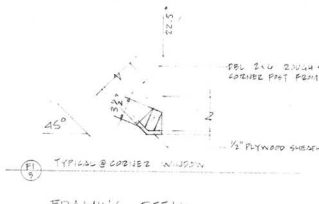

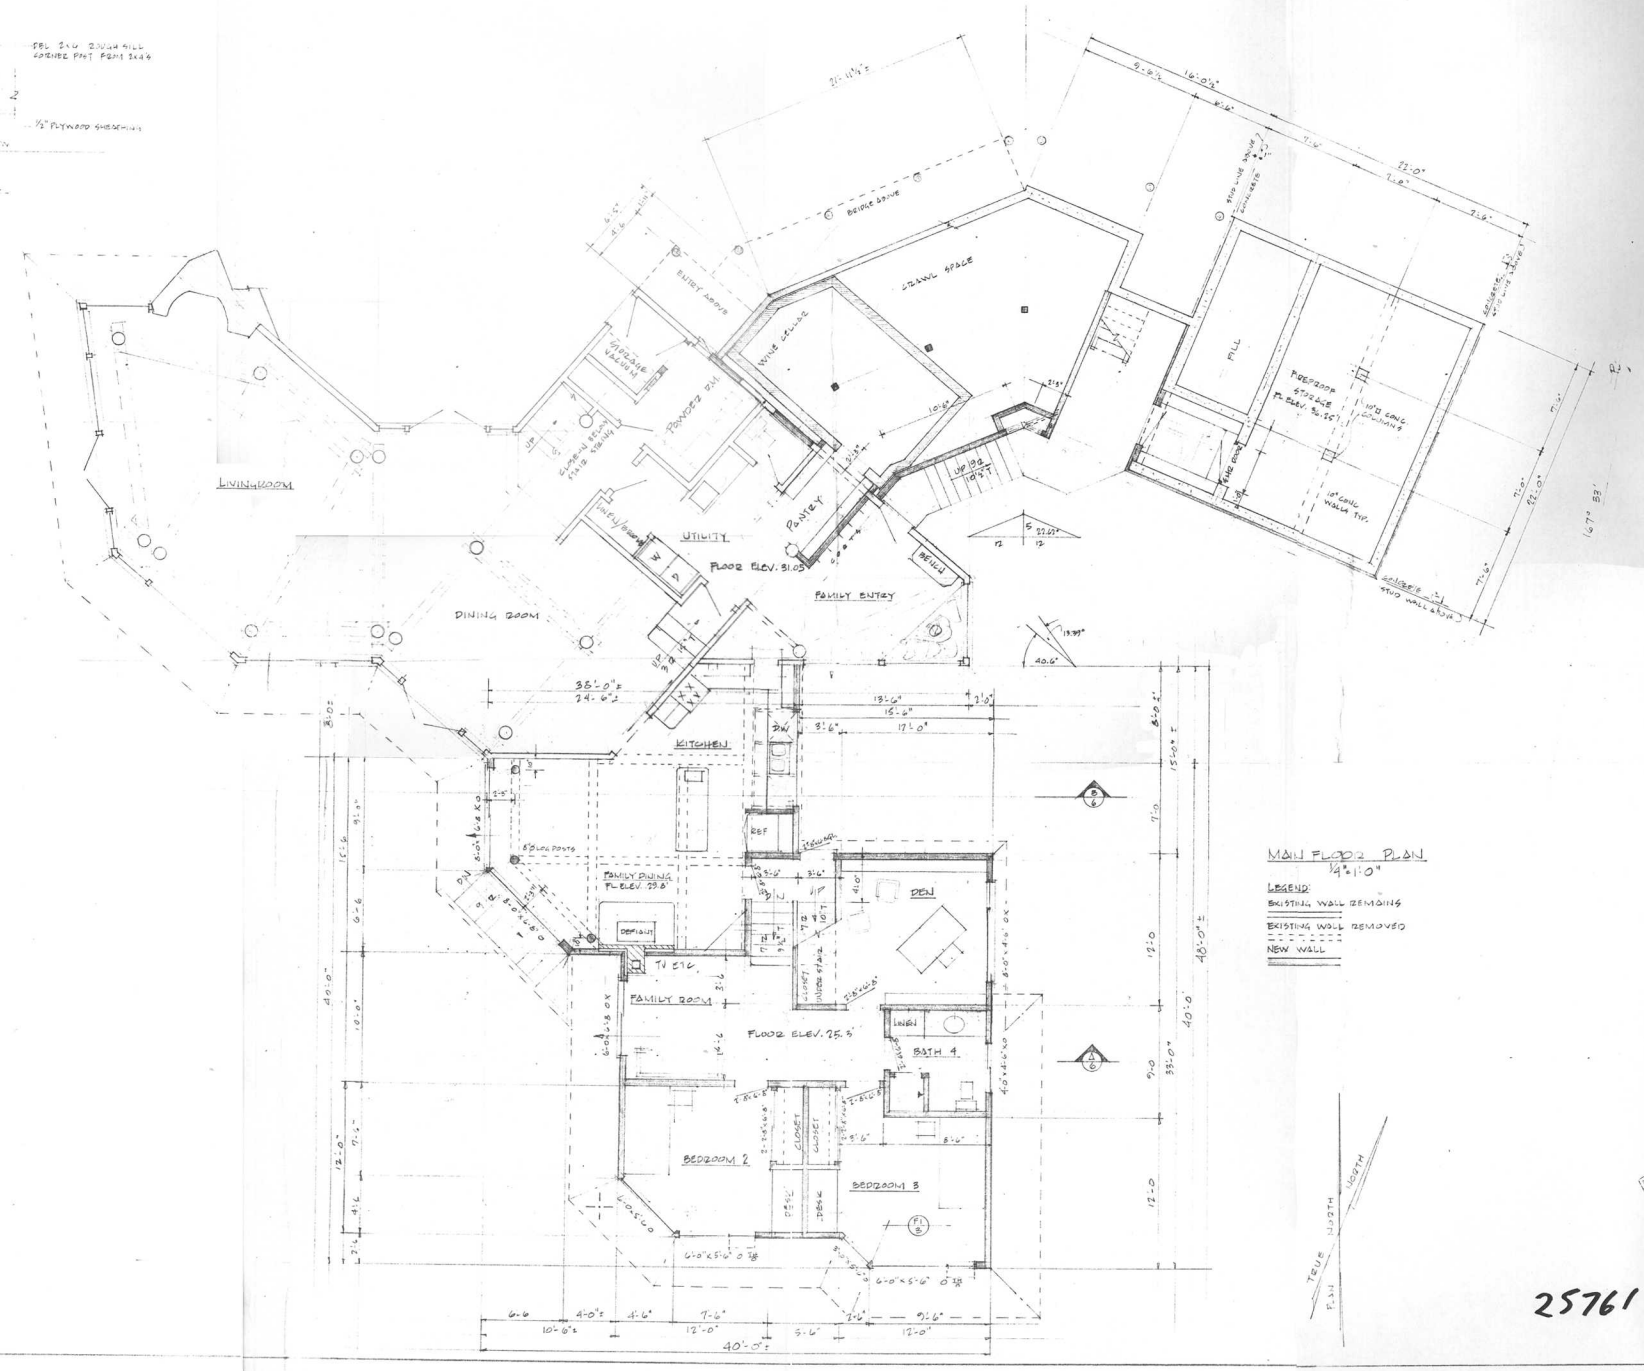

25761

RECEIVED
MAY 11 1995
CITY OF NORTH VANCOUVER
Building Inspection Department

REV 5/12 1995
REV APR 28 1995
REV APR 11 1995

SHEET: B	DATE: MARCH 17, 1995	SCALE: 1/4"=1'-0"	DRAWN: MM

MAIN FLOOR PLAN

ALTERATIONS & ADDITIONS FOR
BIRGIT & ROBERT BATEMAN
LEWINS HILL, WILFORD HARBOUR, B.C.

HENRY SCHUBART ARCHITECT M.R.A.I.C.
MICHAEL SCHUBART DESIGN
GANGES, B.C. 537-2405 537-4221